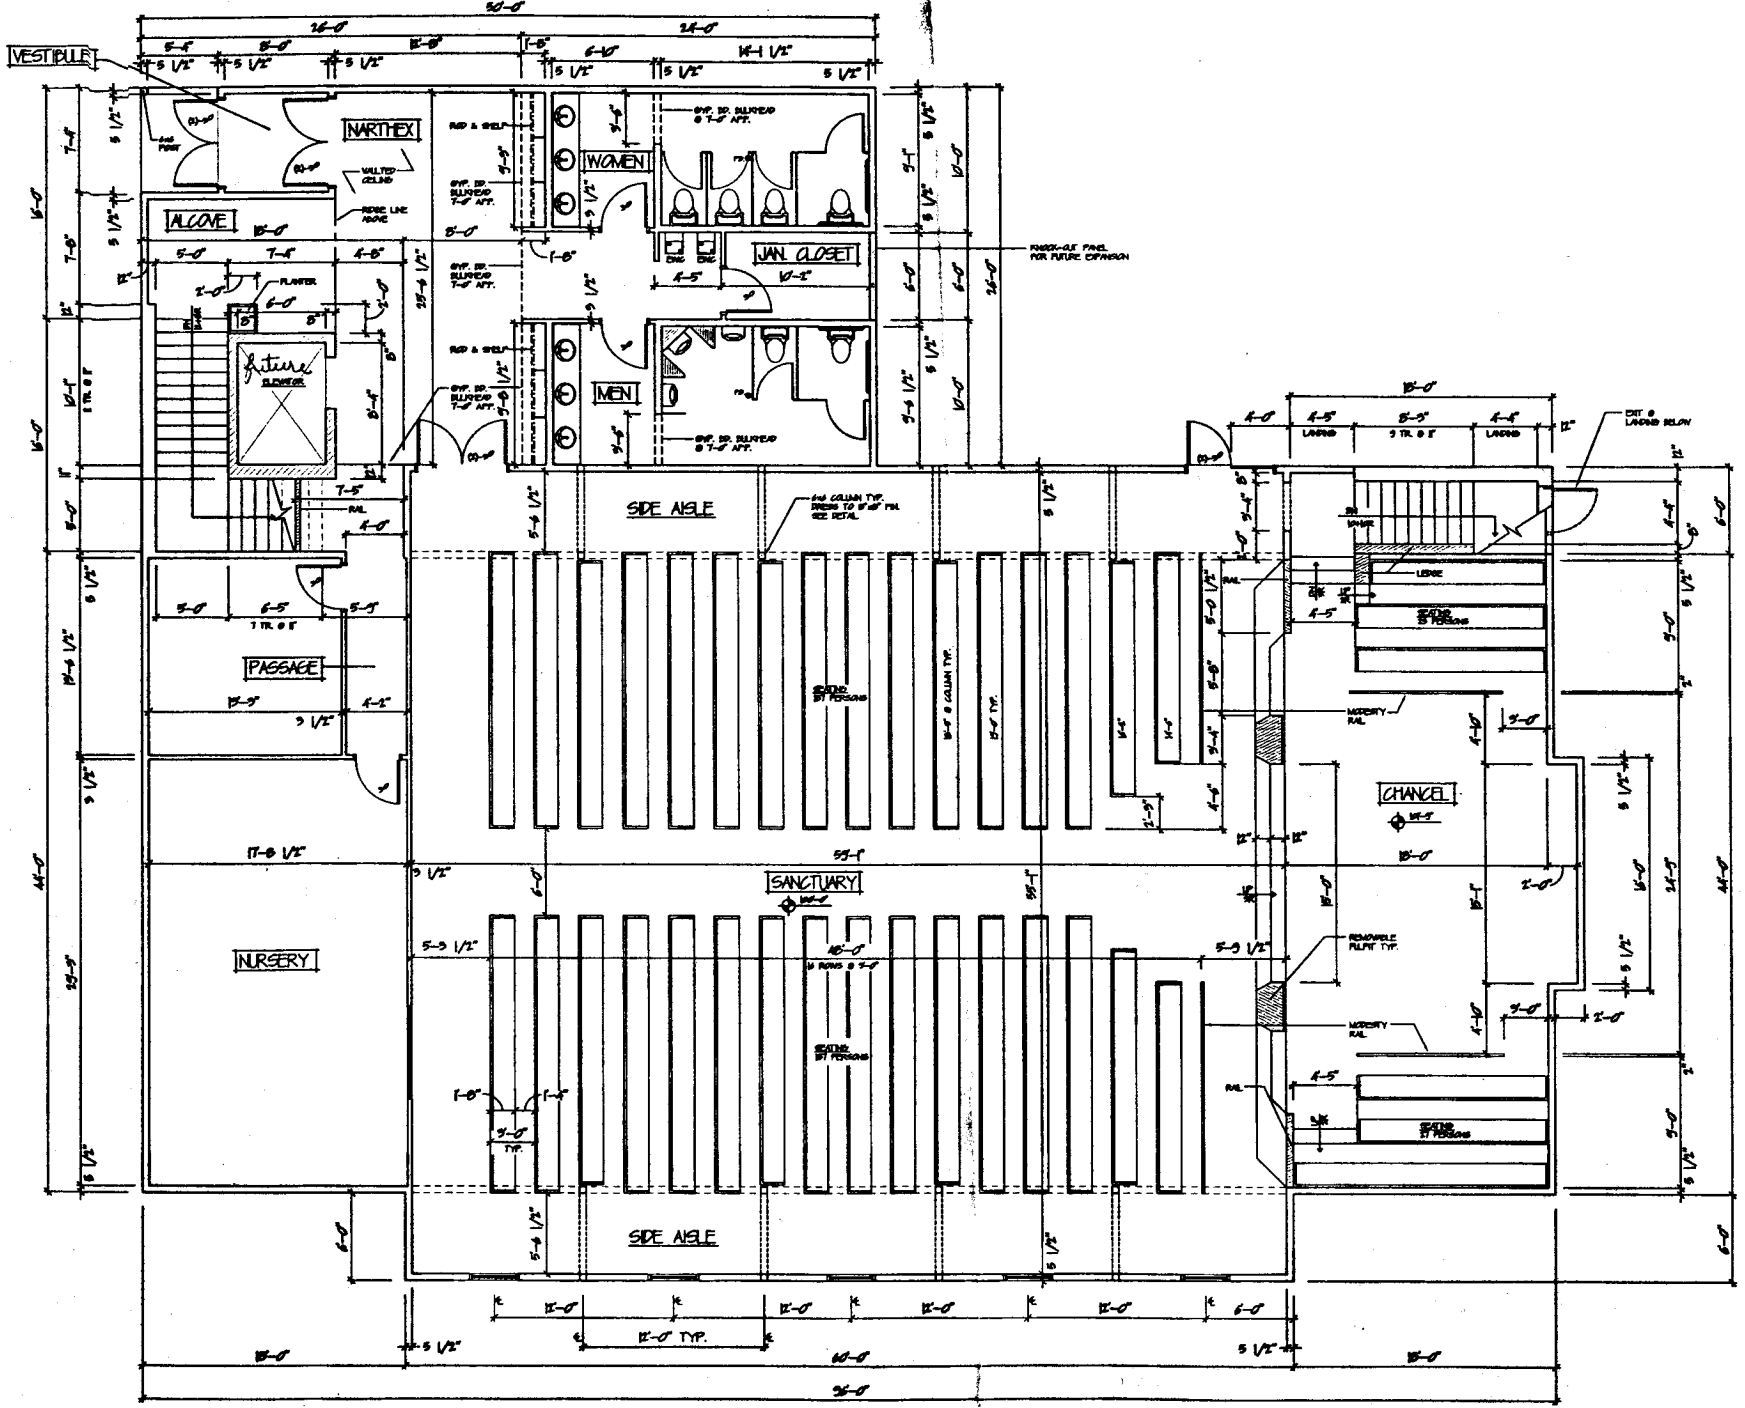

PROJECT
NORTH

UPPER LEVEL FLOOR PLAN

No Scale

PROPOSED CHURCH
for the
CITO UNITED METHODIST CHURCH

McCONNELLSBURG, PA. Nov. 2000

Cornerstone Architects
37 S. MAIN ST. SUITE 200 (717) 263-4567
CHAMBERSBURG, PA 17201 FAX: 264-9503